portablespace
cabin and container hire | sales | conversions

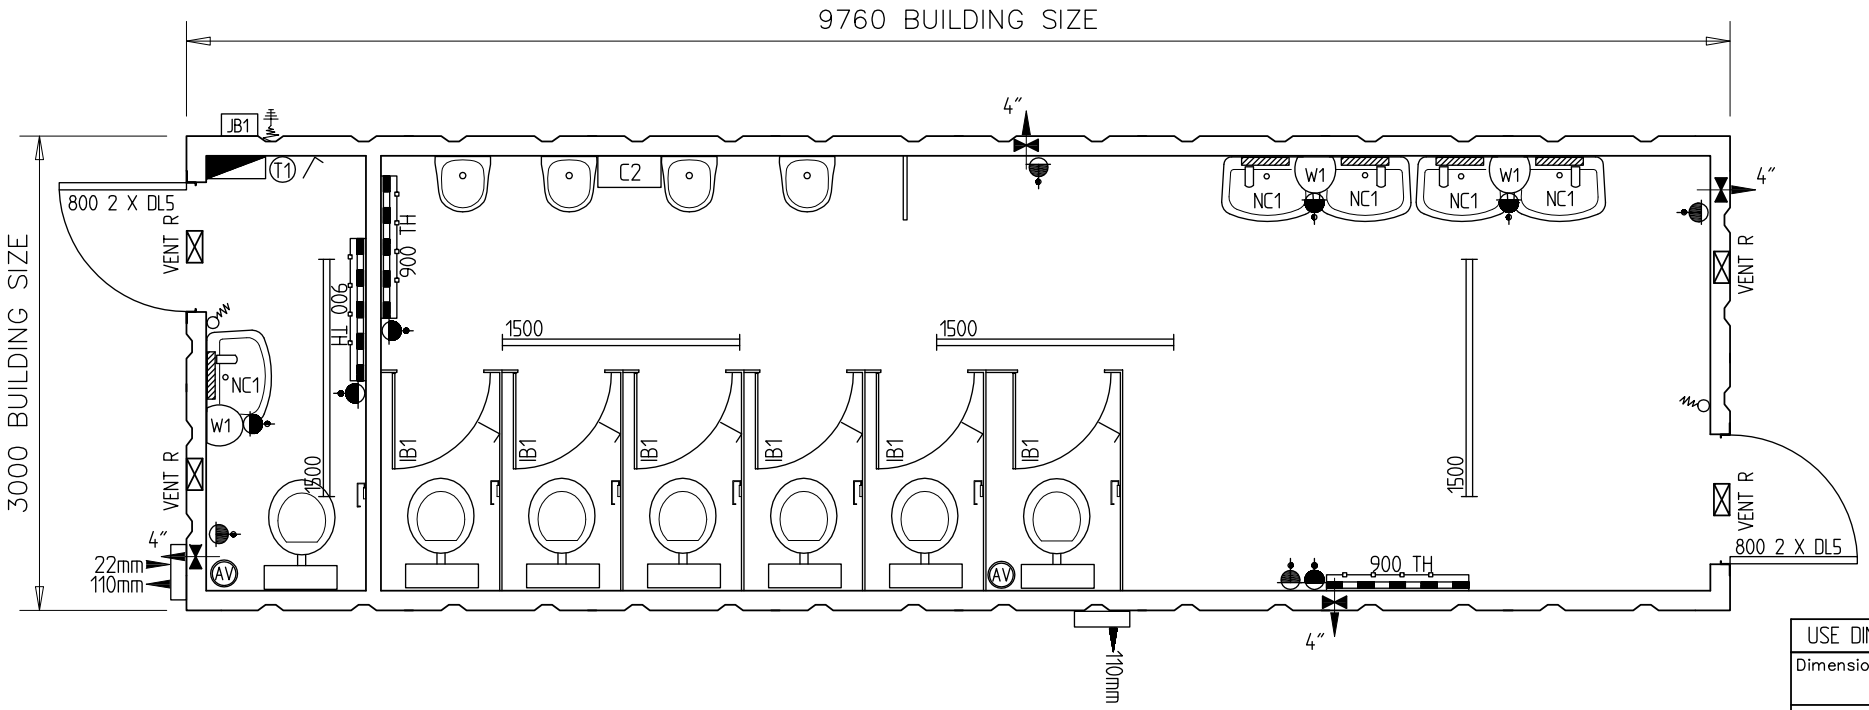

USE DIMENSIONS - DO NOT SCALE	
Dimension Units ALL IN MILLIMETRES	
COLOUR	WHITE (00-E-55)
FOUNDATION	-
UNLADEN WEIGHT (KG)	5275
MAXIMUM LADEN WEIGHT (KG)	10850
MAXIMUM LIFT WEIGHT (KG)	8000
Title	32' X 10' STEEL TOILET (6+1) UNIT
Product Code	
Date 06/07/17	Scale 1 : 50 / Drawn By DG
Drawing / Unit No. 014141-43	Rev. -

NOTES

1. THIS UNIT IS BASED ON OUR STANDARD PRODUCT SPECIFICATION
2. DRAWING SHOULD BE READ IN CONJUNCTION WITH CURRENT VERSION OF THE DRAWING LEGEND.